PLOT PLAN SAMPLE

APN: ___-___-___-___

Scale
1" = 20'
Preferred

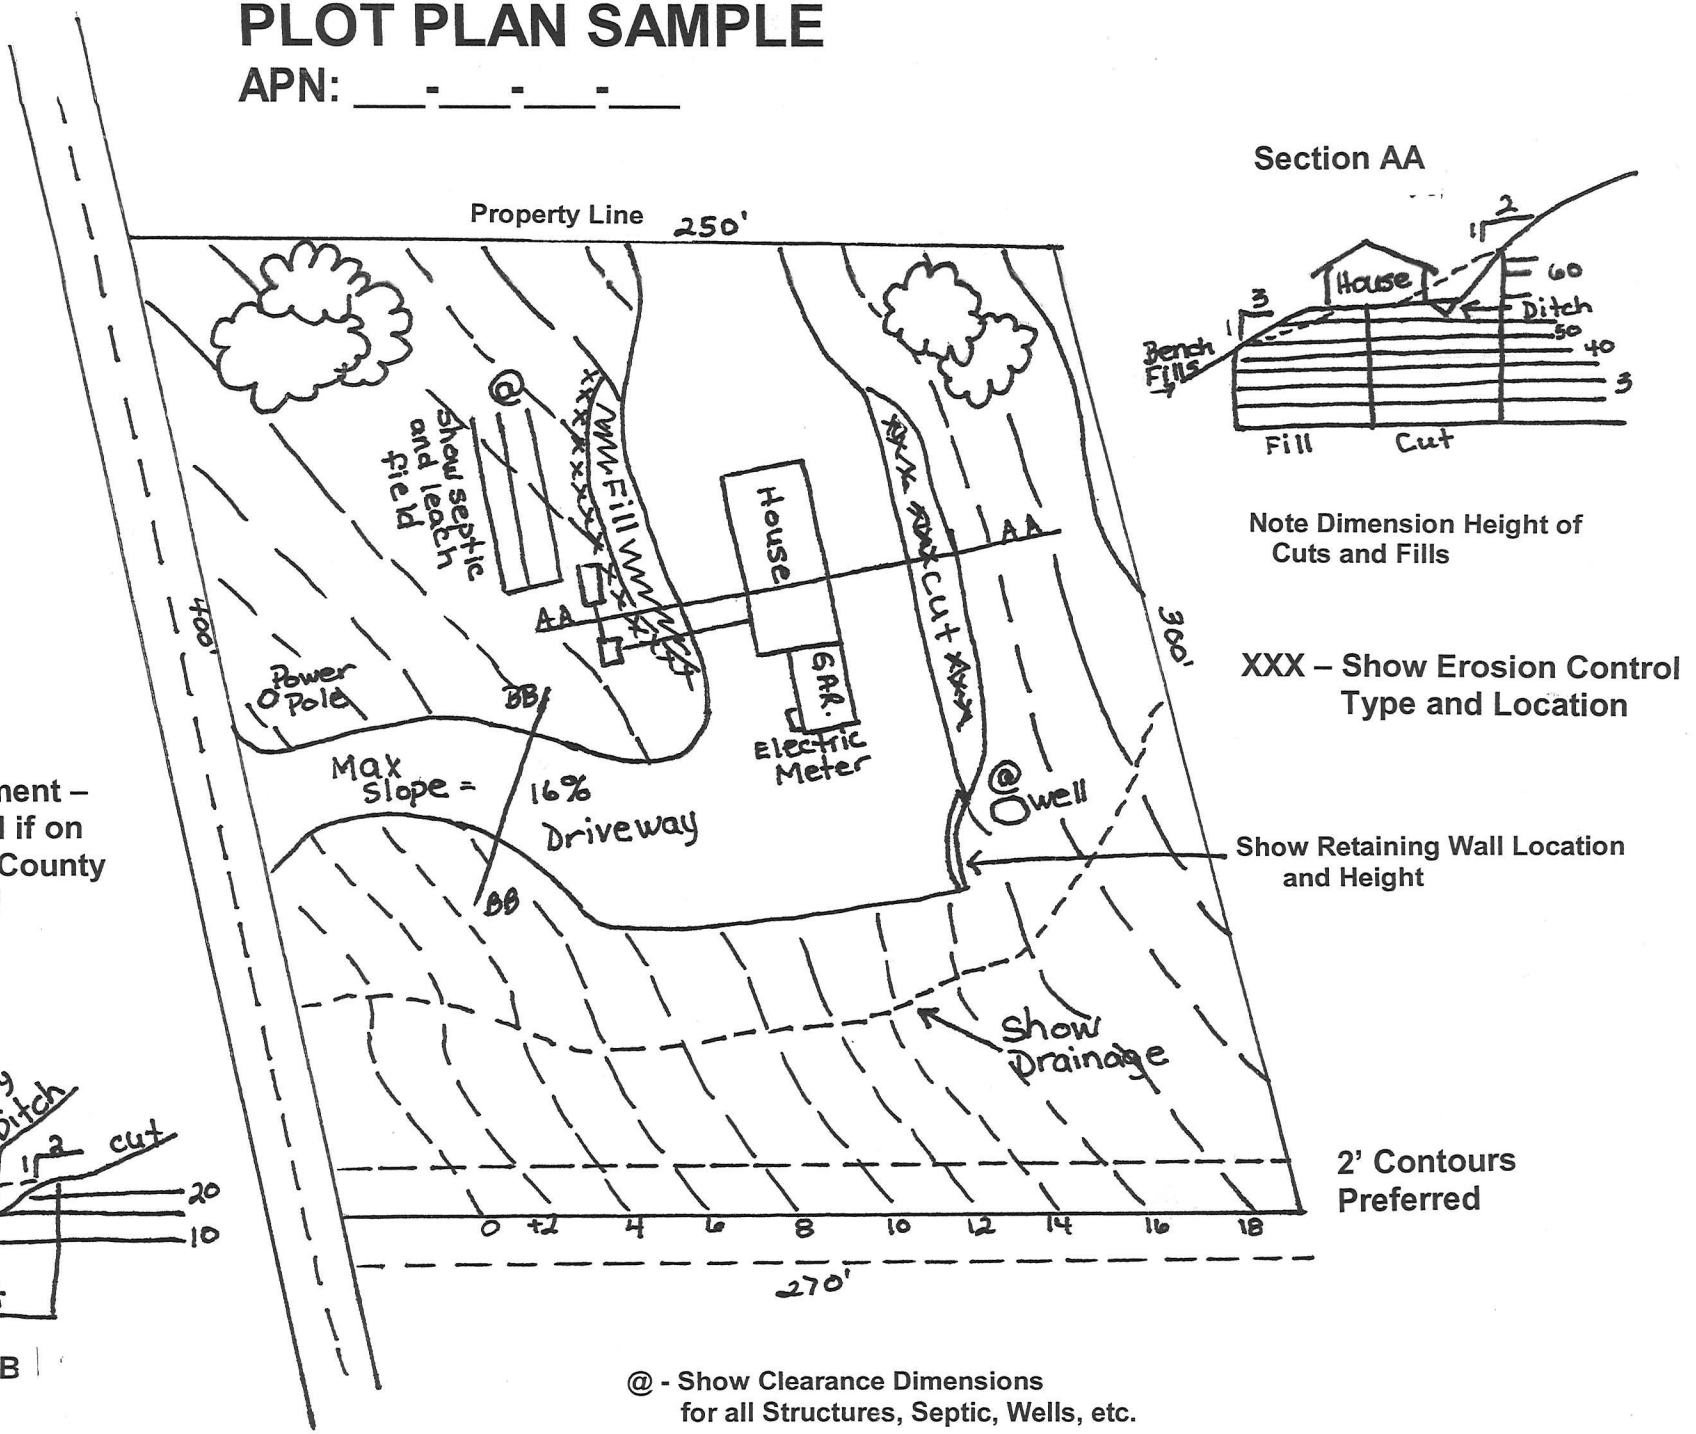

Encroachment – Required if on State or County Road

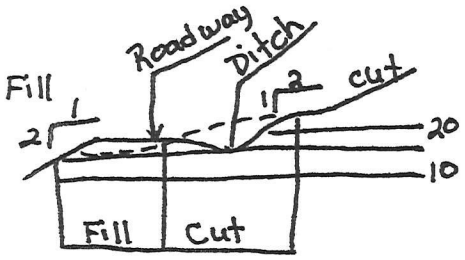

Section BB

Section AA

Note Dimension Height of Cuts and Fills

XXX – Show Erosion Control Type and Location

Show Retaining Wall Location and Height

2' Contours Preferred

@ - Show Clearance Dimensions for all Structures, Septic, Wells, etc.